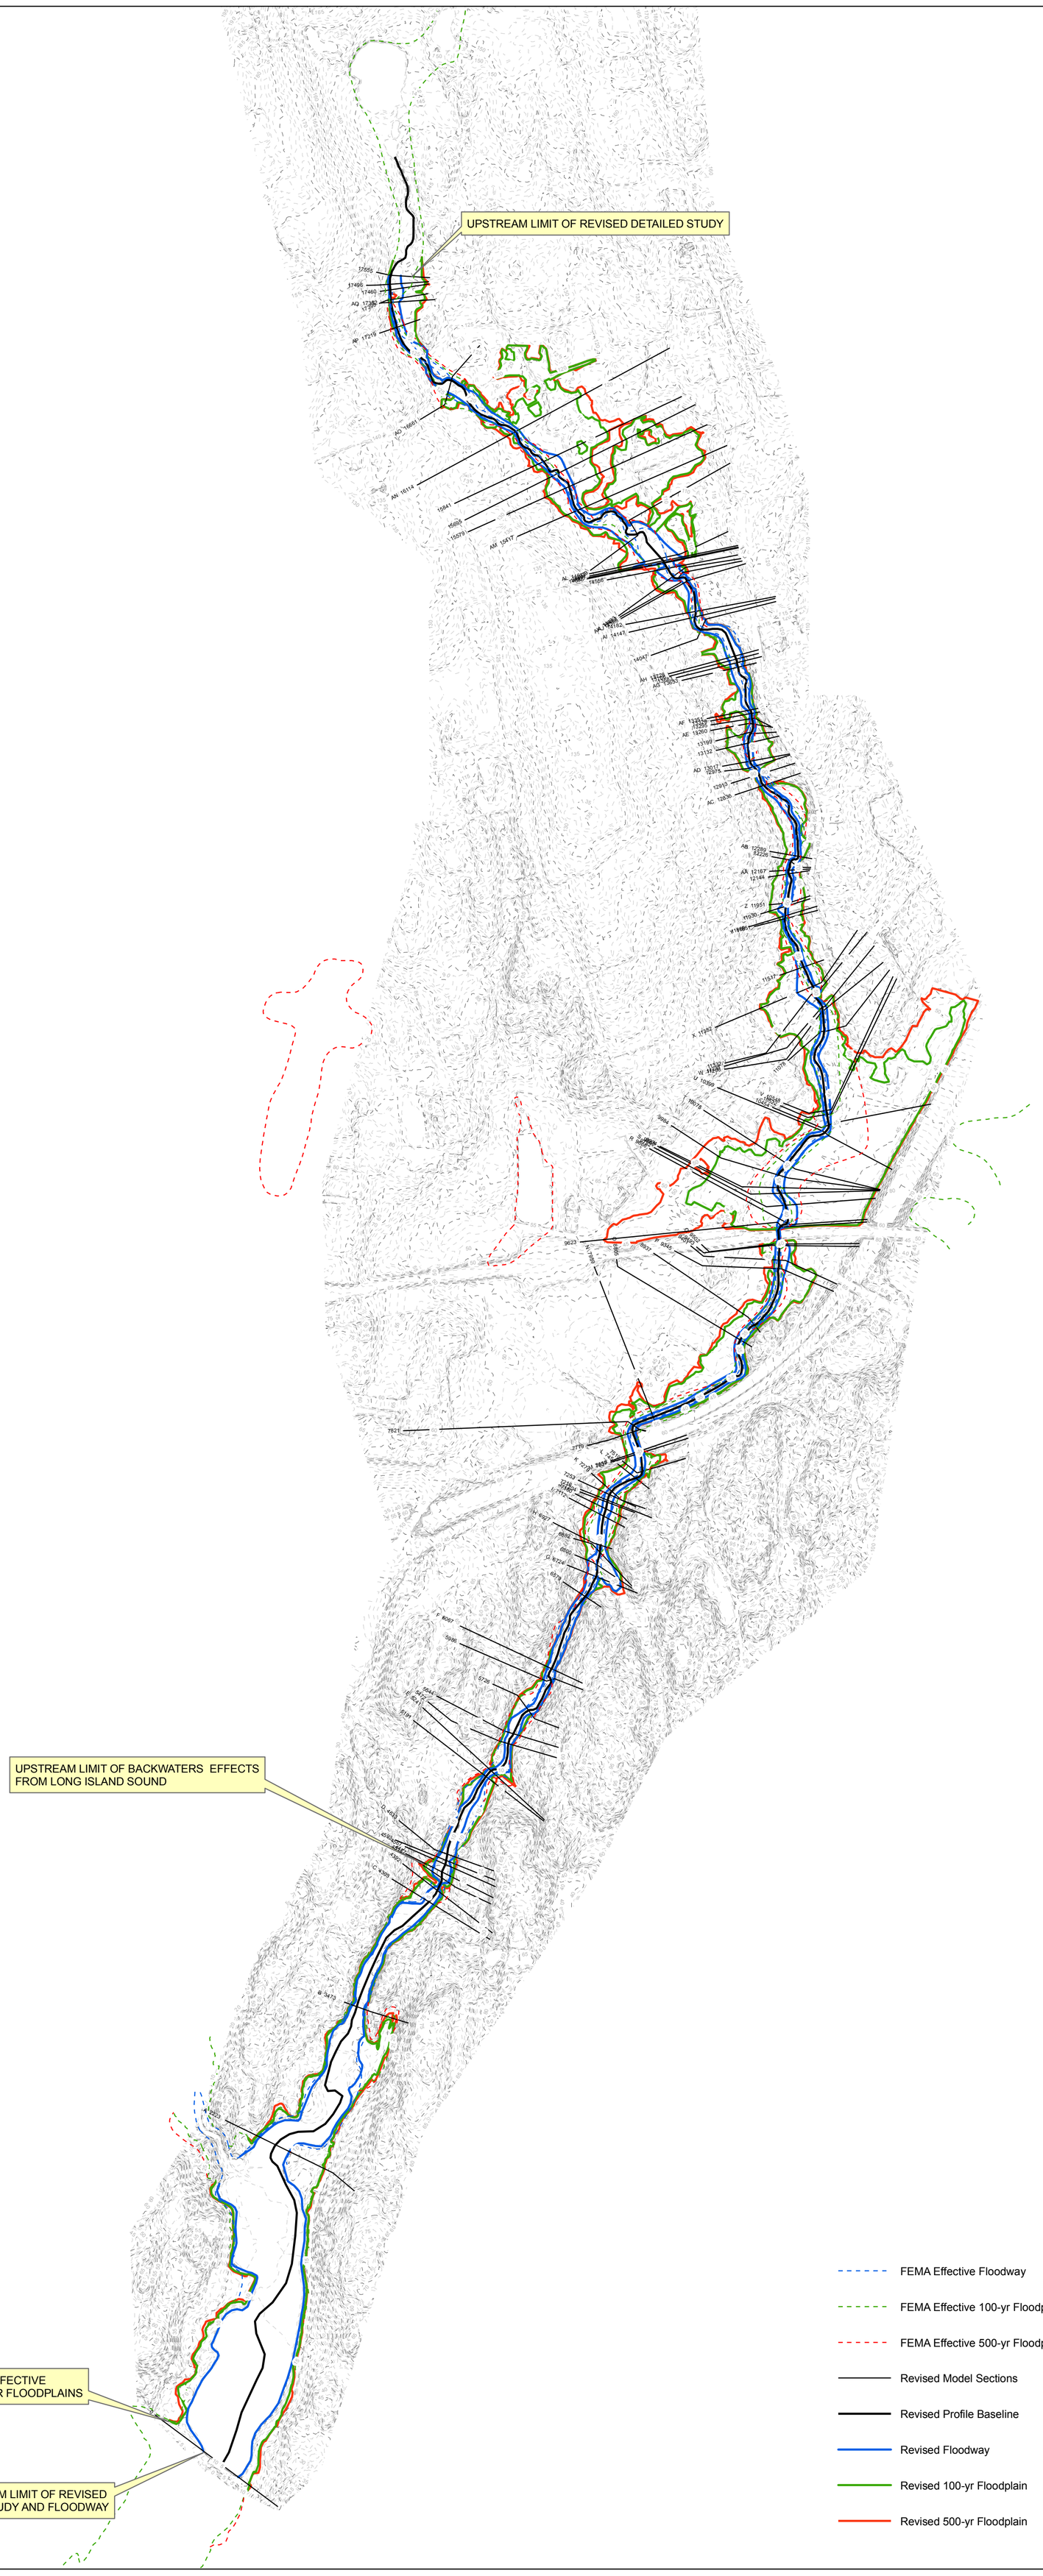

NICOLLE E. BURNHAM

P.E. CT# 20928

- FEMA Effective Floodway
- FEMA Effective 100-yr Floodplain
- FEMA Effective 500-yr Floodplain
- Revised Model Sections
- Revised Profile Baseline
- Revised Floodway
- Revised 100-yr Floodplain
- Revised 500-yr Floodplain

NOTES:
1) ALL VERTICAL ELEVATIONS ARE REFERENCED TO THE NATIONAL GEODETIC VERTICAL DATAUM OF 1988 (NAVD88).

2) EFFECTIVE FEMA FLOODPLAIN AND FLOODWAYS FROM THE FLOOD INSURANCE RATE MAPS #09001C0526F, #09001C0529F, #09001C0536F AND #09001C0528F WITH EFFECTIVE DATE 6/18/2010.

3) TOPOGRAPHIC INFORMATION CREATED BY JAMES W. SEWALL COMPANY AT A 1 FOOT CONTOUR INTERVAL USING AERIAL METHODS IN 2008 AND SUPLEMENTED WITH GROUND SURVEY INFORMATION COLLECTED BY MMI IN 2008 AT CROSS SECTION AND CROSSING STRUCTURE LOCATIONS.

0 250 500 1,000 Feet

SHEET NO. **APPENDIX G1**

MXD NAME: P:\Goodwives-CERTIFIEDTOPO.mxd

PROJECT NO: 1581-05-2

DATE: 5/13/2011

SCALE: 1" = 500'

DESIGNED JSC

DRAWN JSC

CHECKED NEB

CERTIFIED TOPOGRAPHY MAP
GOODWIVES RIVER FLOODPLAINS AND FLOODWAY

FEMA LOMR APPLICATION

DARIEN, CONNECTICUT

REVISIONS

Engineering, Landscape Architecture and Environmental Science

MILONE & MACBROOM®

99 Realty Drive
Cheshire, Connecticut 06410
(203) 271-1773 Fax (203) 272-9733
www.miloneandmacbroom.com