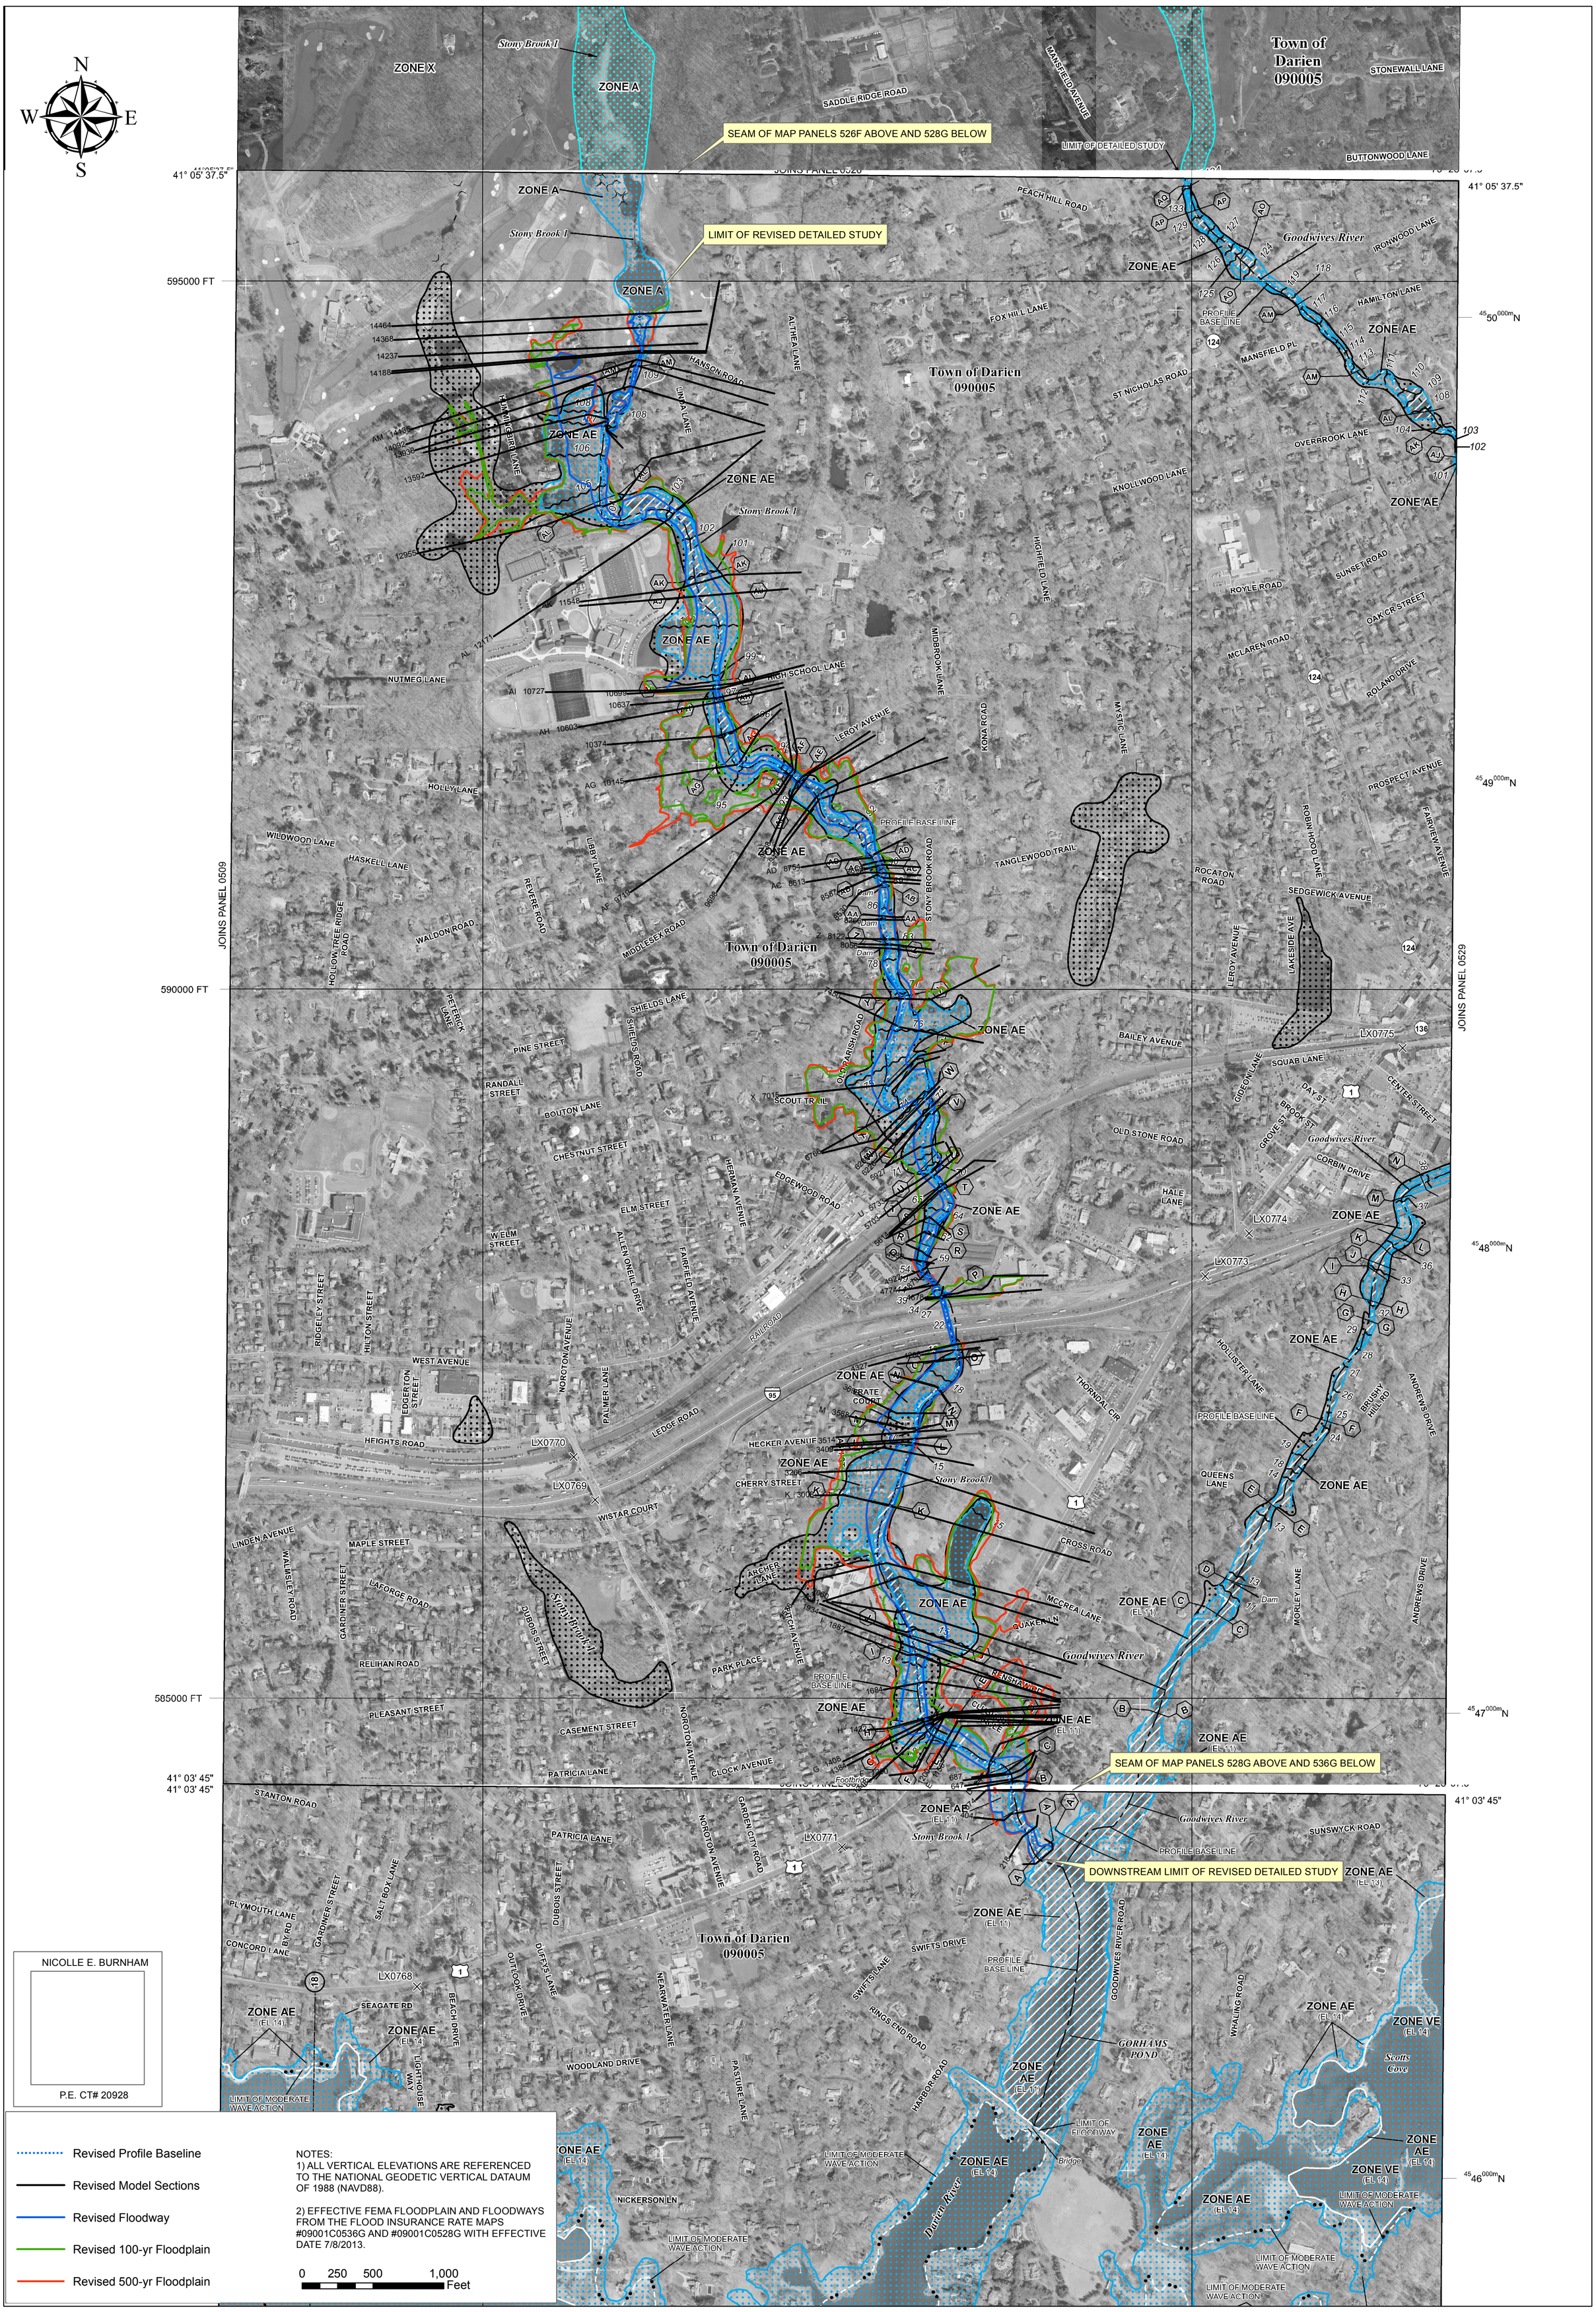

NICOLLE E. BURNHAM

P.E. CT# 20928

Revised Profile Baseline

Revised Model Sections

Revised Floodway

Revised 100-yr Floodplain

Revised 500-yr Floodplain

NOTES:
1) ALL VERTICAL ELEVATIONS ARE REFERENCED TO THE NATIONAL GEODETIC VERTICAL DATAUM OF 1988 (NAVD88).

2) EFFECTIVE FEMA FLOODPLAIN AND FLOODWAYS FROM THE FLOOD INSURANCE RATE MAPS #09001C0536G AND #09001C0528G WITH EFFECTIVE DATE 7/8/2013.

0 250 500 1,000 Feet

SHEET NO.

APPENDIX G2

MXD NAME: P:\AnnotatedPanel-528F.mxd

PROJECT NO: 1581-05-1

DATE: 1/6/2014

SCALE: 1" = 500'

DESIGNED JCL

DRAWN JCL

CHECKED NEB

ANNOTATED FEMA EFFECTIVE FIRM PANELS FLOODPLAINS AND FLOODWAY

FEMA LOMR APPLICATION

DARIEN, CONNECTICUT

REVISIONS

Engineering, Landscape Architecture and Environmental Science

MILONE & MACBROOM®

99 Realty Drive
Cheshire, Connecticut 06410
(203) 271-1773 Fax (203) 272-9733
www.miloneandmacbroom.com